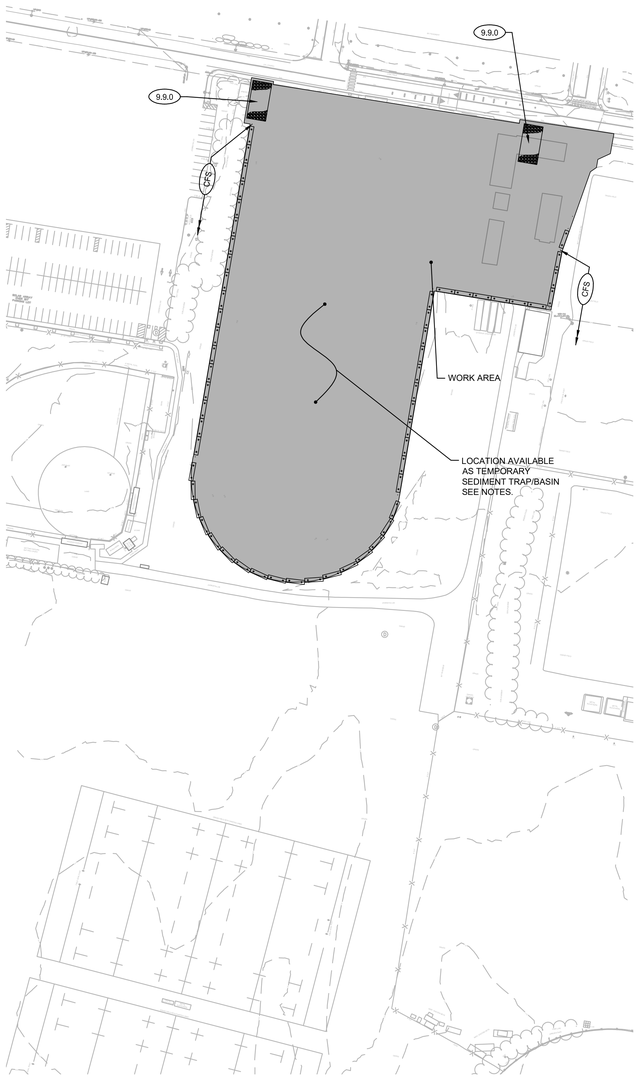

CONSTRUCTION PHASE A

SCALE: 1" = 80'

(4.75± ACRES)

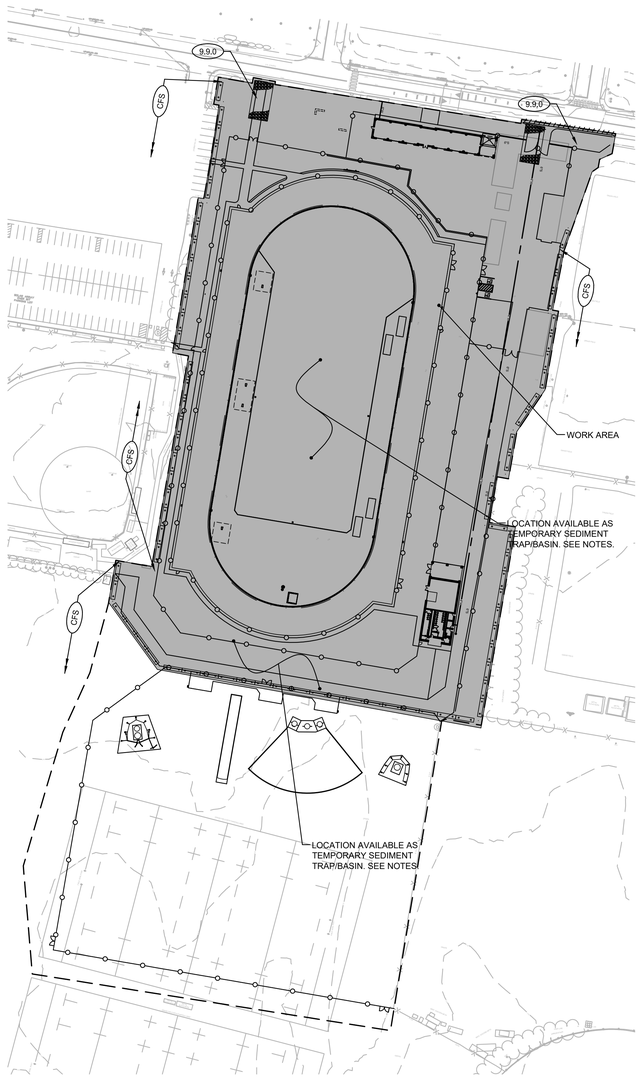

CONSTRUCTION PHASE B

SCALE: 1" = 80'

(8.49± ACRES)

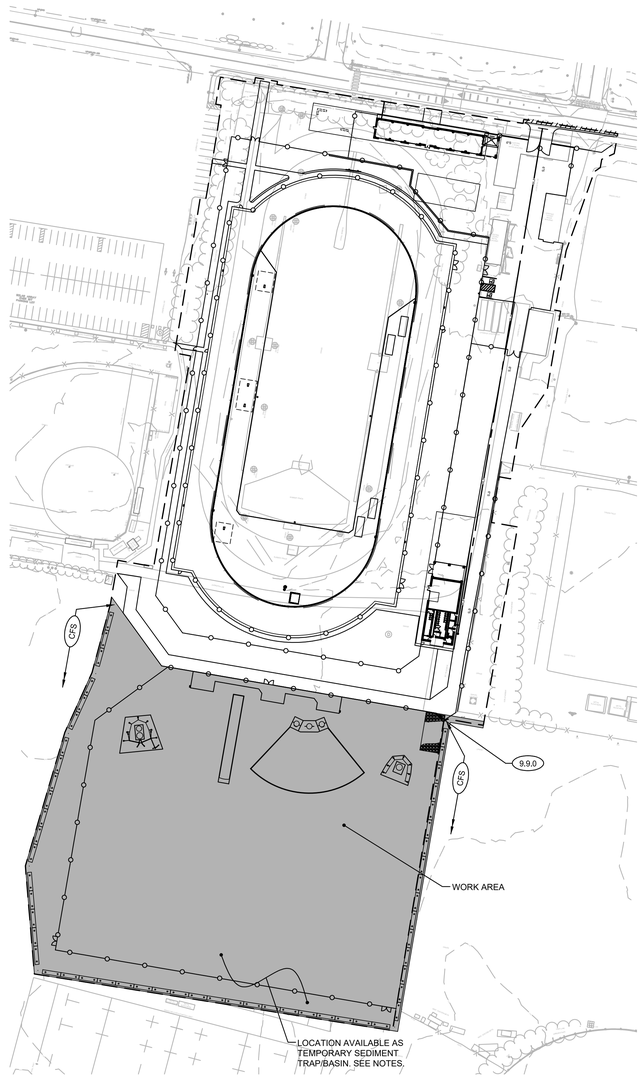

CONSTRUCTION PHASE C

SCALE: 1" = 80'

(4.88± ACRES)

LEGEND

- 9.9.0 — CONSTRUCTION ACCESS
- CFS — COMPOST FILTER SOCK (SEE DETAIL)
- ACTIVE WORK AREA

EROSION CONTROL NOTES:

1. PRIOR TO THE COMMENCEMENT OF EACH PHASE OF CONSTRUCTION ACTIVITY, EROSION AND SEDIMENTATION CONTROLS SHALL BE INSTALLED IN ACCORDANCE WITH THE RIDOT STANDARD SPECIFICATIONS, THE LATEST EDITION OF THE "RHODE ISLAND SOIL EROSION AND SEDIMENT CONTROL HANDBOOK", AND THE SITE-SPECIFIC SOIL EROSION AND SEDIMENT CONTROL (SESC) PLAN INCLUDED IN THE CONTRACT DOCUMENTS. ALL CONTROL MEASURES ARE TO BE INSPECTED AND MAINTAINED IN ACCORDANCE WITH THE SAME.
2. PERIMETER EROSION CONTROL BARRIERS (STAKED COMPOST FILTER SOCK OR EQUIVALENT) SHALL BE INSTALLED IN CONTINUOUS UNINTERRUPTED RUNS AT THE TOE OF ALL FILL SLOPES, SOIL STOCKPILES, AND UPGRADIENT OF ALL AREAS OUTSIDE THE PHASED LIMIT OF DISTURBANCE.
3. ALL EXISTING AND CONSTRUCTED DRAINAGE SYSTEM INLETS SHALL BE PROVIDED WITH INLET PROTECTION DEVICES (FILTER BACKS/SILT SACKS OR EQUIVALENT) FOR THE DURATION OF CONSTRUCTION.
4. EROSION CONTROL BLANKETS ARE TO BE USED FOR TEMPORARY SURFACE STABILIZATION OF SLOPES AS WARRANTED AND UNTIL PERMANENT SLOPE STABILIZATION MEASURES ARE INSTALLED.
5. STONE CONSTRUCTION ENTRANCES ARE TO BE INSTALLED AT ENTRANCES TO ALL WORK AREAS.
6. SHOULD AN AREA EXCEEDING ONE (1) ACRE WITH THE POTENTIAL TO DISCHARGE SEDIMENT OFF-SITE BE DISTURBED AT ANY TIME, THE CONTRACTOR SHALL BE RESPONSIBLE TO DESIGN, IMPLEMENT, AND MAINTAIN TEMPORARY SEDIMENT TRAPS AND/OR BASINS IN ACCORDANCE WITH THE PROJECT'S SESC PLAN AND THE "RHODE ISLAND SOIL EROSION AND SEDIMENT CONTROL HANDBOOK".
7. POTENTIAL LOCATIONS FOR TEMPORARY SEDIMENT STRUCTURES (IF NEEDED) ARE NOTED ABOVE, ALTHOUGH THE EXACT SIZE AND LOCATION WILL DEPEND ON THE CONTRACTOR'S SEQUENCE OF CONSTRUCTION.

CONSTRUCTION PHASING PLAN NOTES:

1. THE CONSTRUCTION PHASING PLAN IS PROVIDED BASED ON THE ANTICIPATED SEQUENCE OF WORK AND WORK LIMITS SHOWN ARE APPROXIMATE ONLY. THE CONTRACTOR SHALL BE RESPONSIBLE TO DETERMINE ACTIVE WORK LIMITS.
2. THE CONTRACTOR SHALL COORDINATE ALL REVISIONS TO CONSTRUCTION PHASING WITH THE OWNER AND ENGINEER PRIOR TO IMPLEMENTATION.

AS NOTED

Drawing Copyright © 2024

CHA
III Winners Circle, PO Box 5269
Albany, NY 12205-0269
518.453.4500 . www.chasolutions.com

UNIVERSITY OF RHODE ISLAND
45 UPPER COLLEGE RD,
KINGSTON, RI 02881

IT IS A VIOLATION OF LAW FOR ANY PERSON, UNLESS THEY ARE ACTING UNDER THE DIRECTION OF A LICENSED PROFESSIONAL ENGINEER, ARCHITECT, LANDSCAPE ARCHITECT OR LAND SURVEYOR TO ALTER AN ITEM IN ANY WAY. IF AN ITEM BEARING THE STAMP OF A LICENSED PROFESSIONAL IS ALTERED, THE ALTERING ENGINEER, ARCHITECT, LANDSCAPE ARCHITECT OR LAND SURVEYOR SHALL STAMP THE DOCUMENT AND INCLUDE THE NOTATION "ALTERED BY" FOLLOWED BY THEIR NAME AND THE DATE OF SUCH ALTERATION, AND A SPECIFIC DESCRIPTION OF THE ALTERATION.

TRACK AND FIELD IMPROVEMENTS

No.	Submittal / Revision	Apv	By	Date

PHASING PLAN

Designed By:	Drawn By:	Checked By:
JRP	CML	EO
Issue Date:	Project No.:	Scale:
12/16/24	084902	AS SHOWN

C-3

File: P:\FILES\GBA\144A MR ATHLETIC COMPLEX\PROJECT FILES\PHASE I_TRACK + FIELD\144A_PHASING PLAN.DWG
Saved: 12/16/2024 1:36:45 PM By: Rowlett, 12/16/2024 1:12:03 PM, Current User: Linda Denning LastSavedBy: CDunn